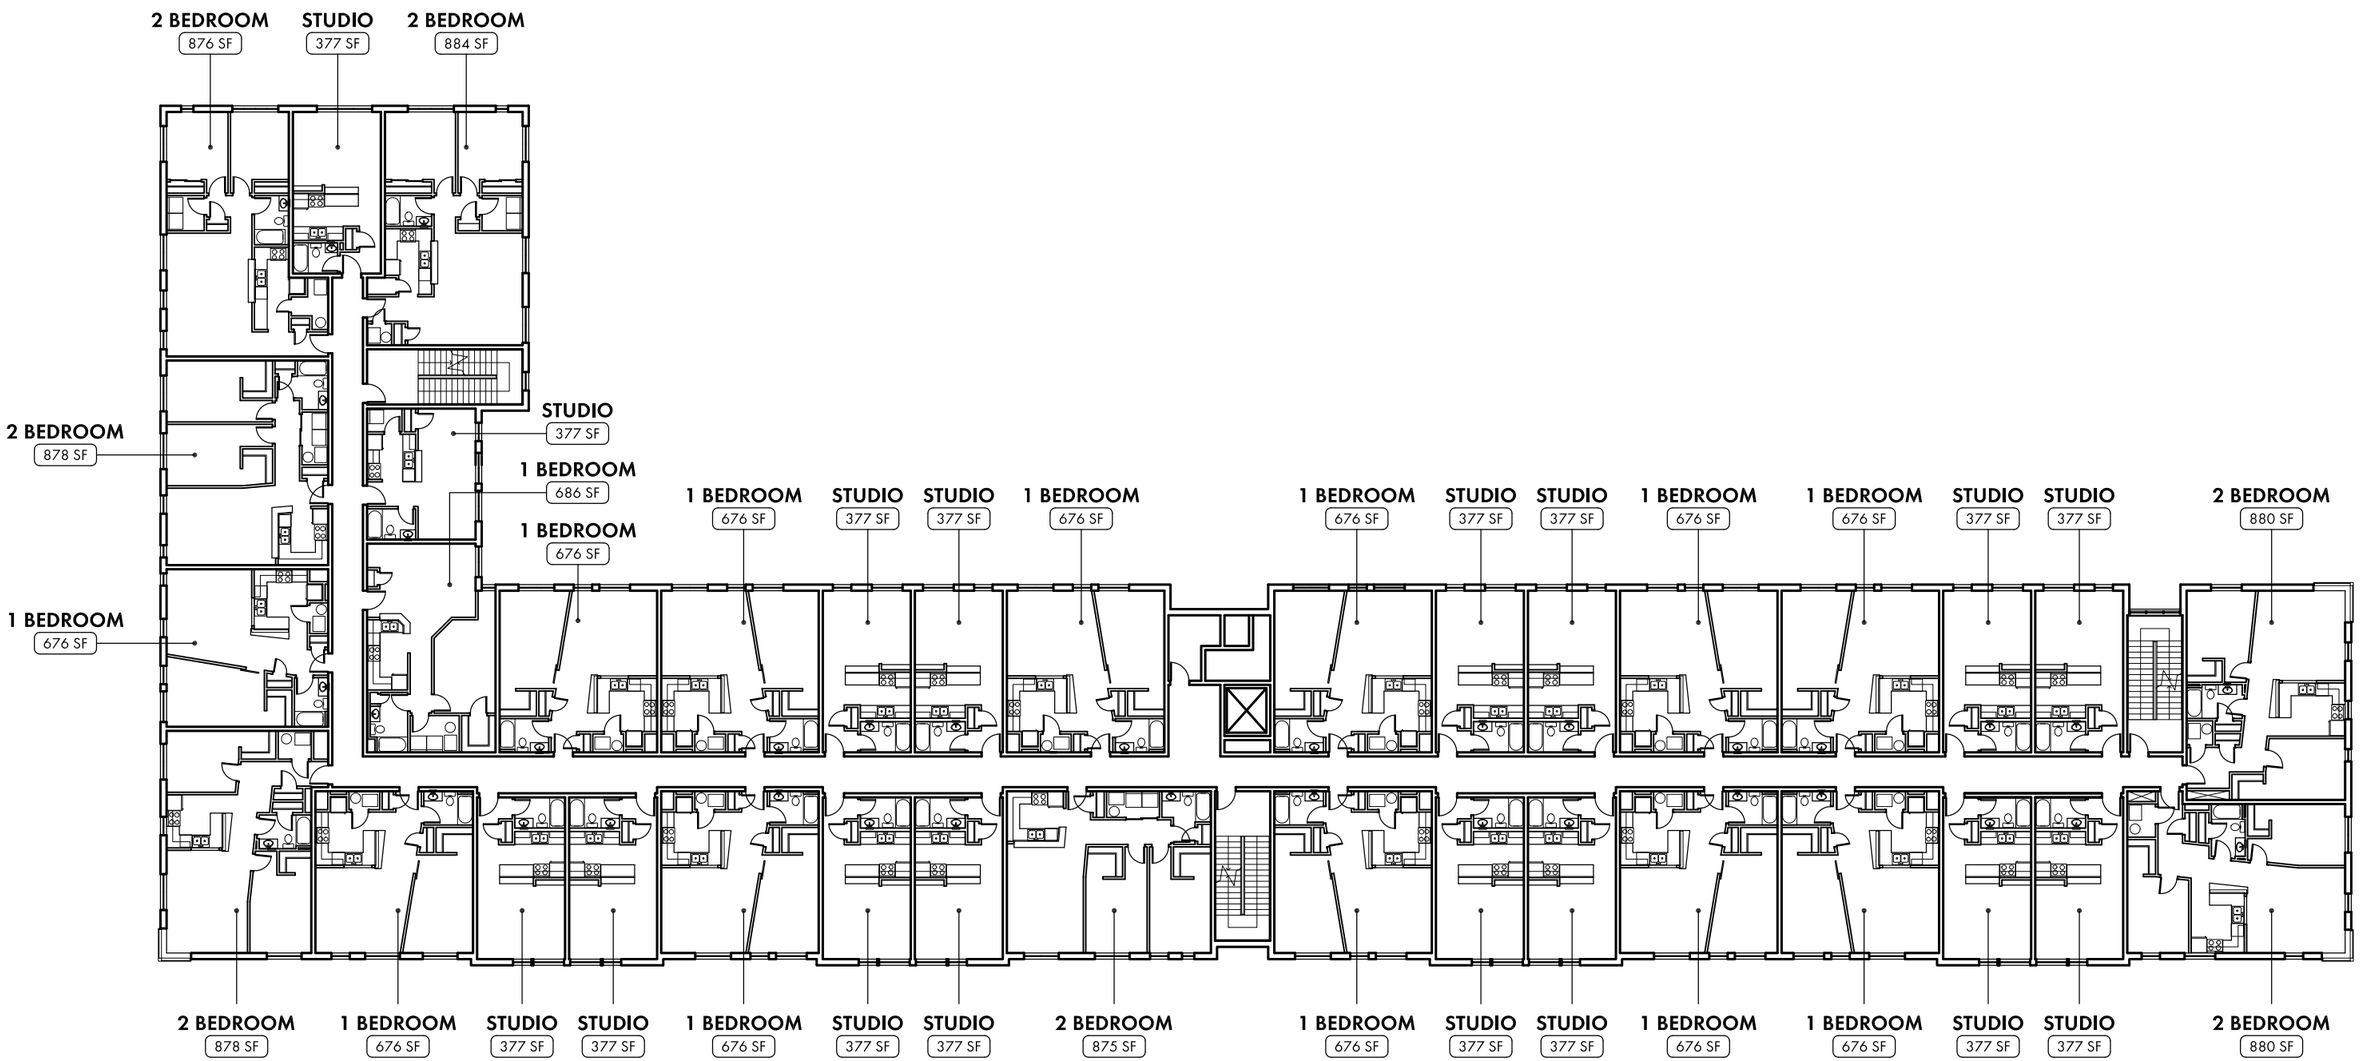

THE UPTOWN

0' 2' 4' 8' 16'

SECOND FLOOR PLAN

FEB . 01 . 2008

SCALE: Not to Scale

SHEET NUMBER: SD09

CARREAU DESIGN

AXIS

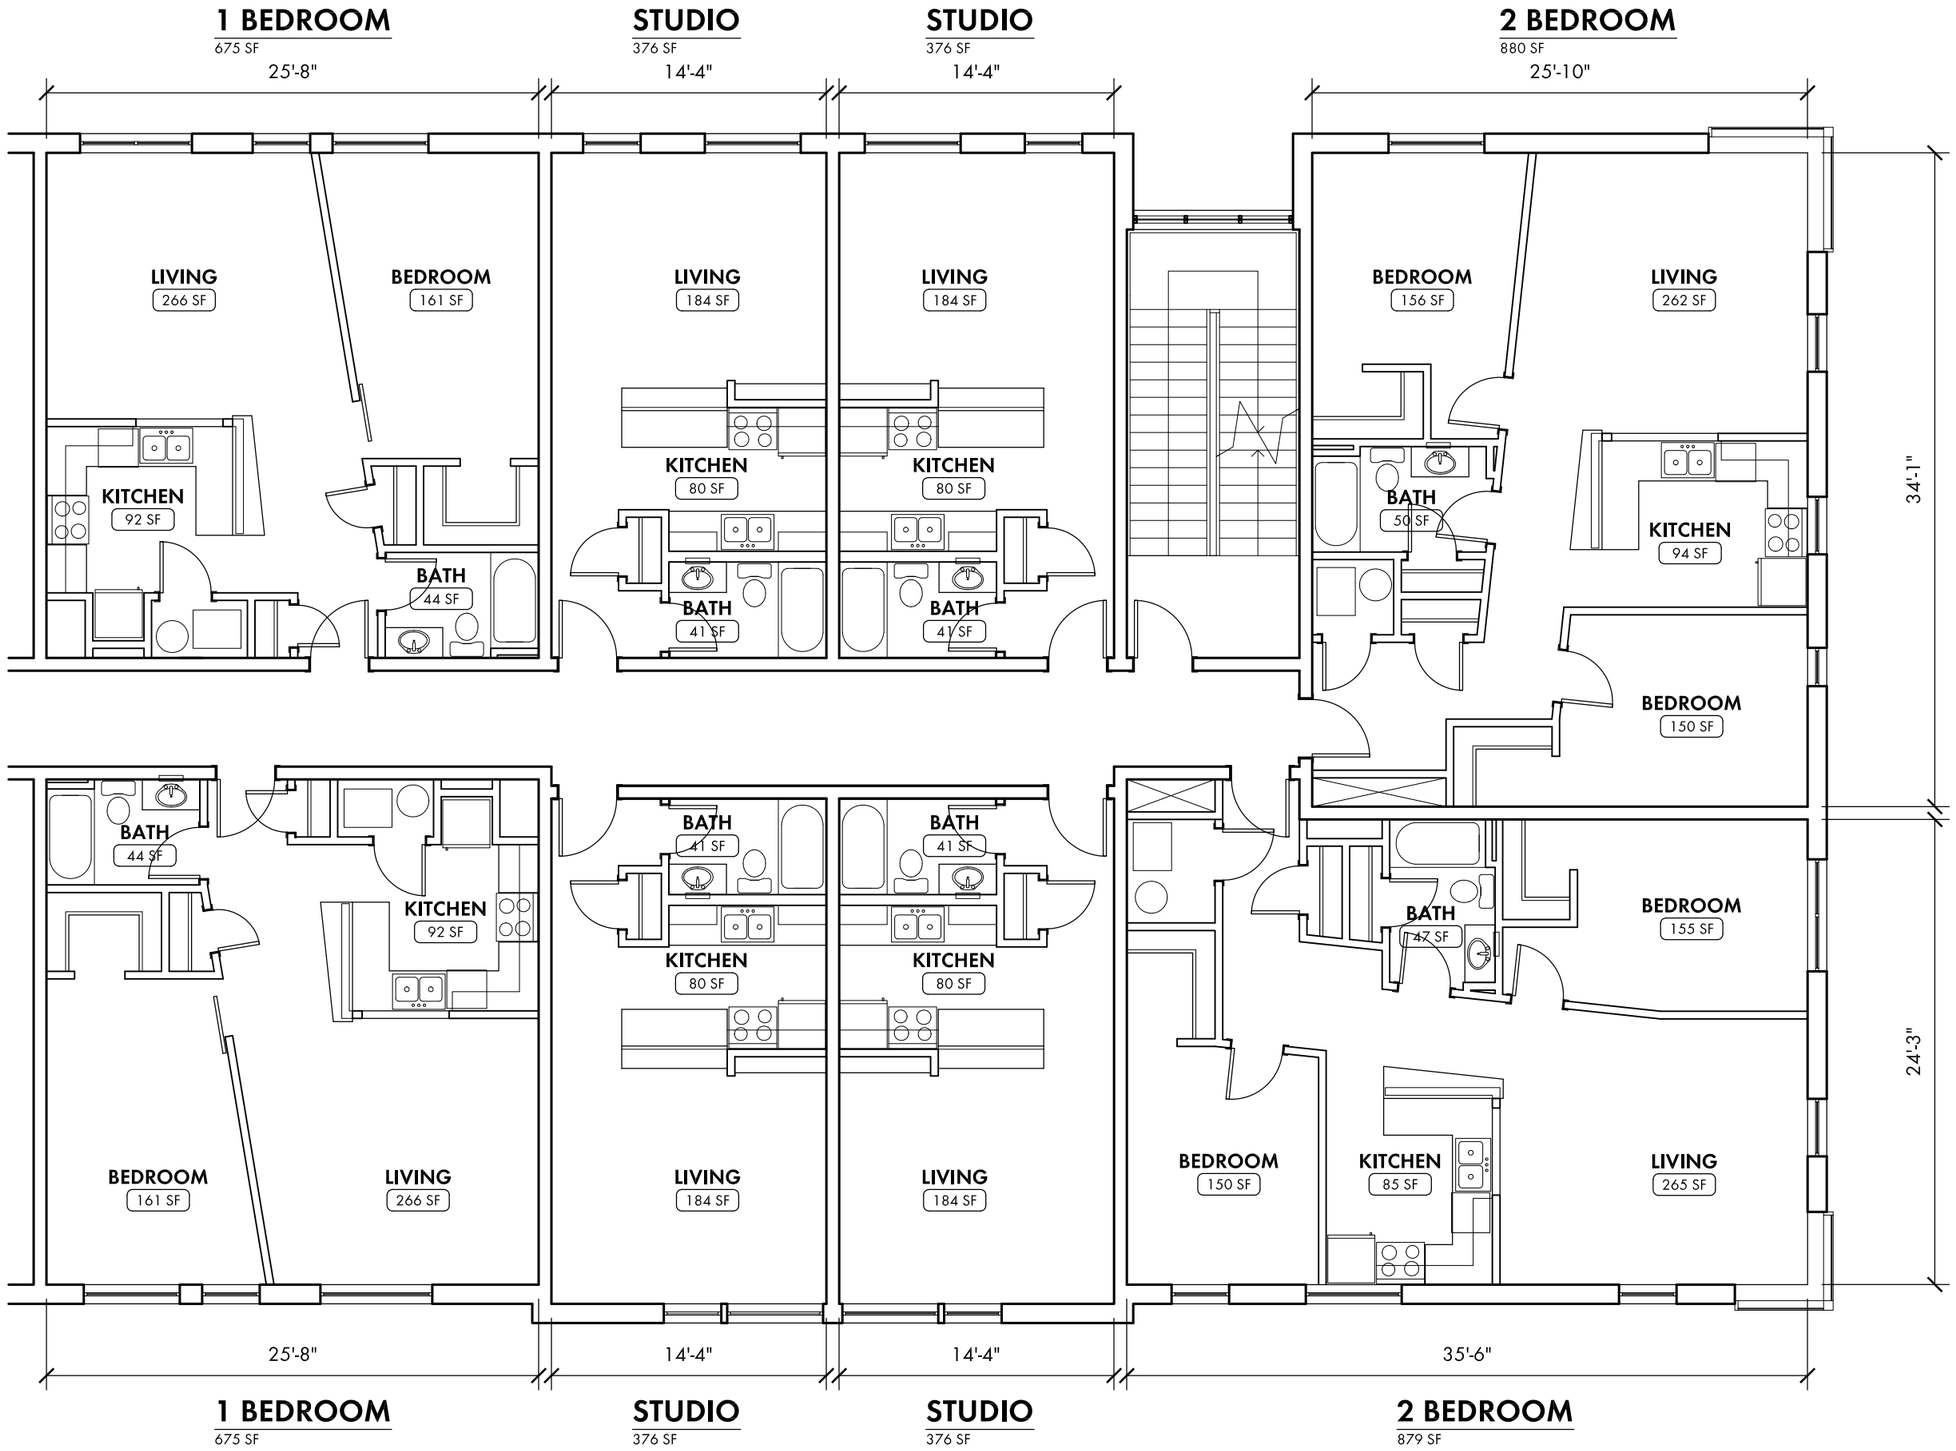

THE UPTOWN

0' 2' 4' 8' 16'

TYPICAL UNIT PLANS

FEB . 01 . 2008

SCALE: 1/8" = 1'-0"

SHEET NUMBER: SD08

CARREAU DESIGN

AXIS